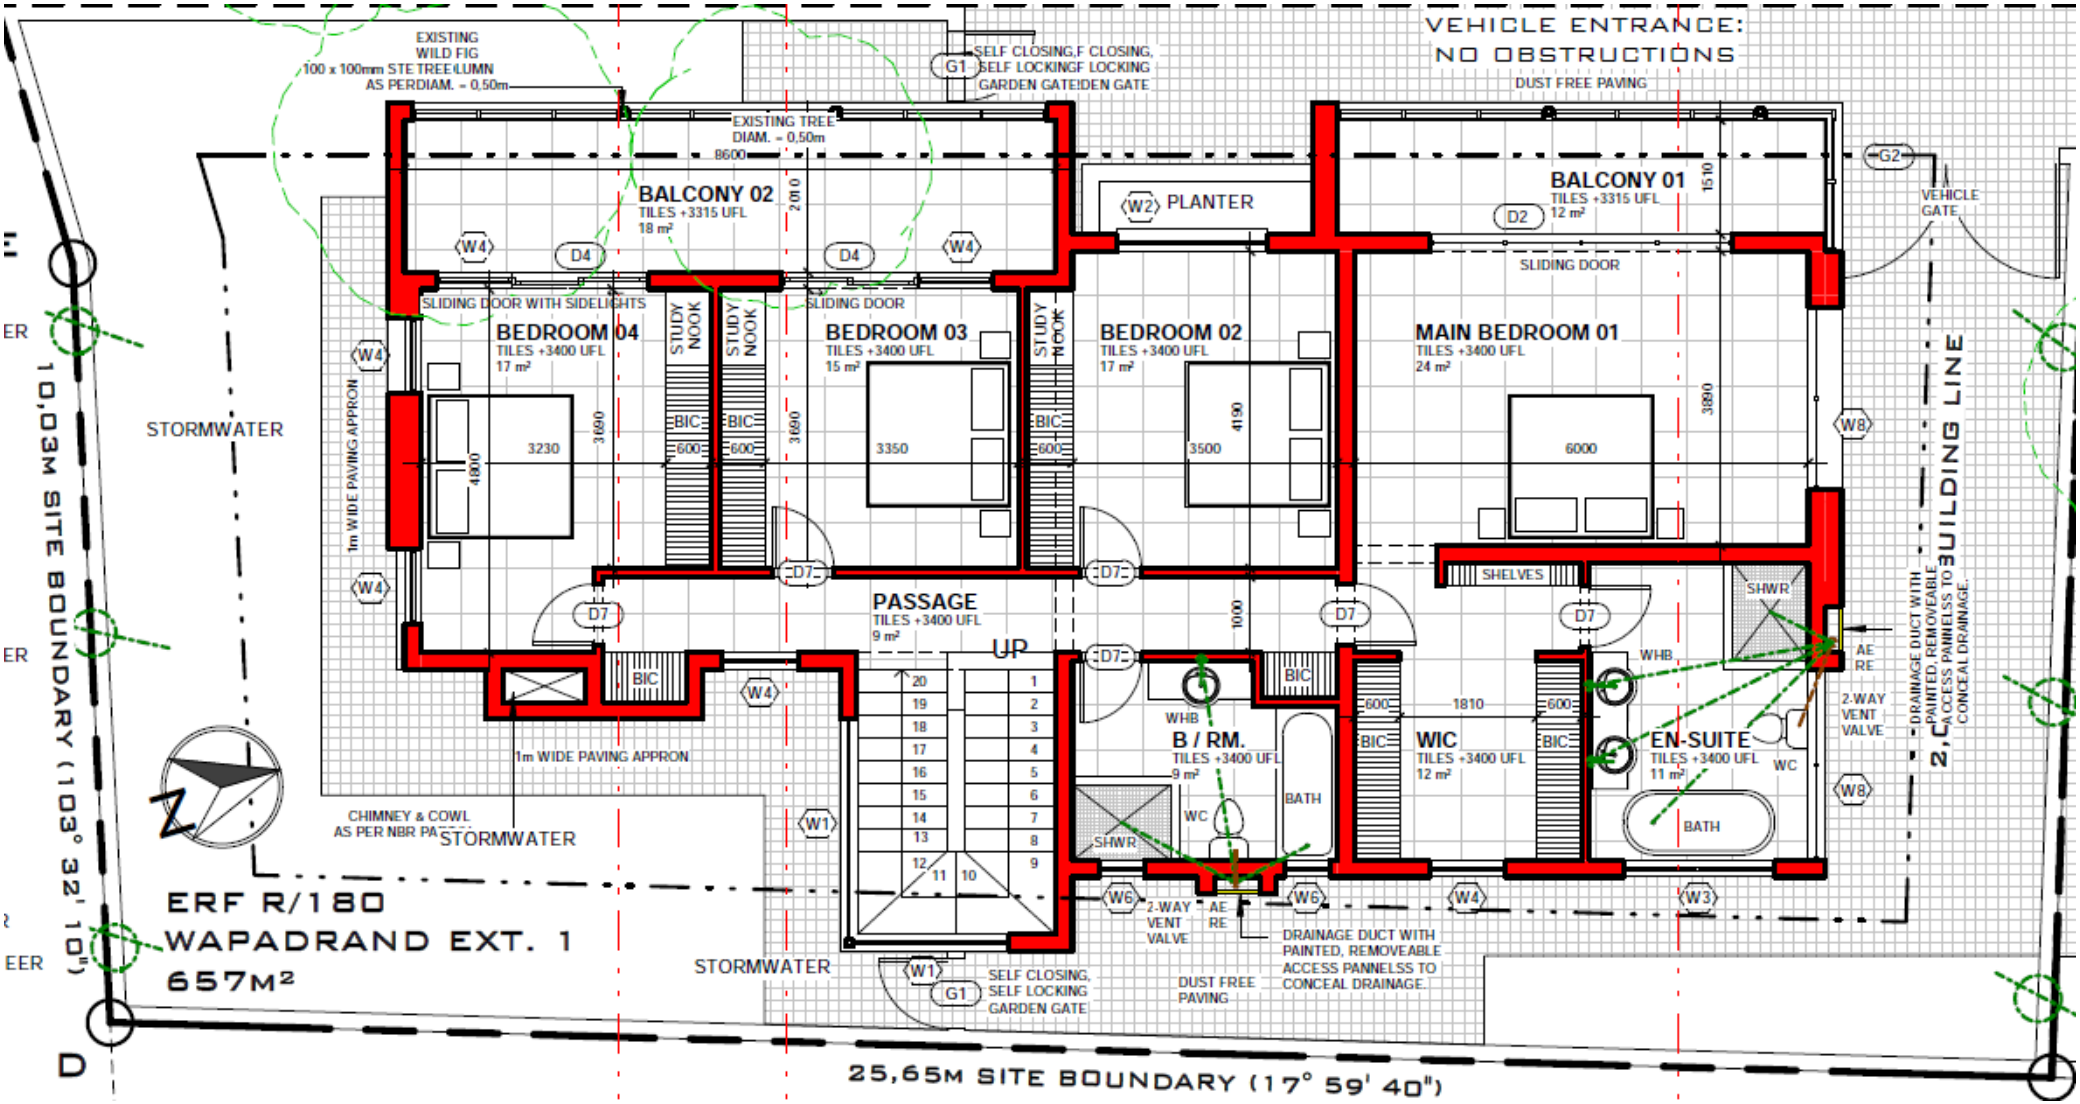
VEHICLE ENTRANCE:
NO OBSTRUCTIONS
DUST FREE PAVING
EXISTING
WILD FIG
100 x 100mm STE TREE/LUMN
AS PERDIAM. = 0,50m
EXISTING TREE
DIAM. = 0,50m
G1 SELF CLOSING,F CLOSING,
SELF LOCKINGF LOCKING
GARDEN GATE!DEN GATE
BALCONY 02
TILES +3315 UFL
18 m²
W2 PLANTER
BALCONY 01
TILES +3315 UFL
12 m²
D2
SLIDING DOOR
G2
VEHICLE
GATE
SLIDING DOOR WITH SIDELIGHTS
BEDROOM 04
TILES +3400 UFL
17 m²
STUDY NOOK
BEDROOM 03
TILES +3400 UFL
15 m²
BEDROOM 02
TILES +3400 UFL
17 m²
MAIN BEDROOM 01
TILES +3400 UFL
24 m²
1m WIDE PAVING APPRON
STORMWATER
PASSAGE
TILES +3400 UFL
9 m²
UP
SHELVES
SHWR
B / RM.
TILES +3400 UFL
9 m²
WIC
TILES +3400 UFL
12 m²
EN-SUITE
TILES +3400 UFL
11 m²
WHB
WC
BATH
BIC
2-WAY
VENT
VALVE
AE
RE
DRAINAGE DUCT WITH
PAINTED, REMOVEABLE
ACCESS PANNELSS TO
CONCEAL DRAINAGE.
CHIMNEY & COWL
AS PER NBR PA
SELF CLOSING,
SELF LOCKING
GARDEN GATE
DUST FREE
PAVING
ERF R/180
WAPADRAND EXT. 1
657M²
10,03M SITE BOUNDARY (103° 32' 10")
25,65M SITE BOUNDARY (17° 59' 40")
2,C BUILDING LINE