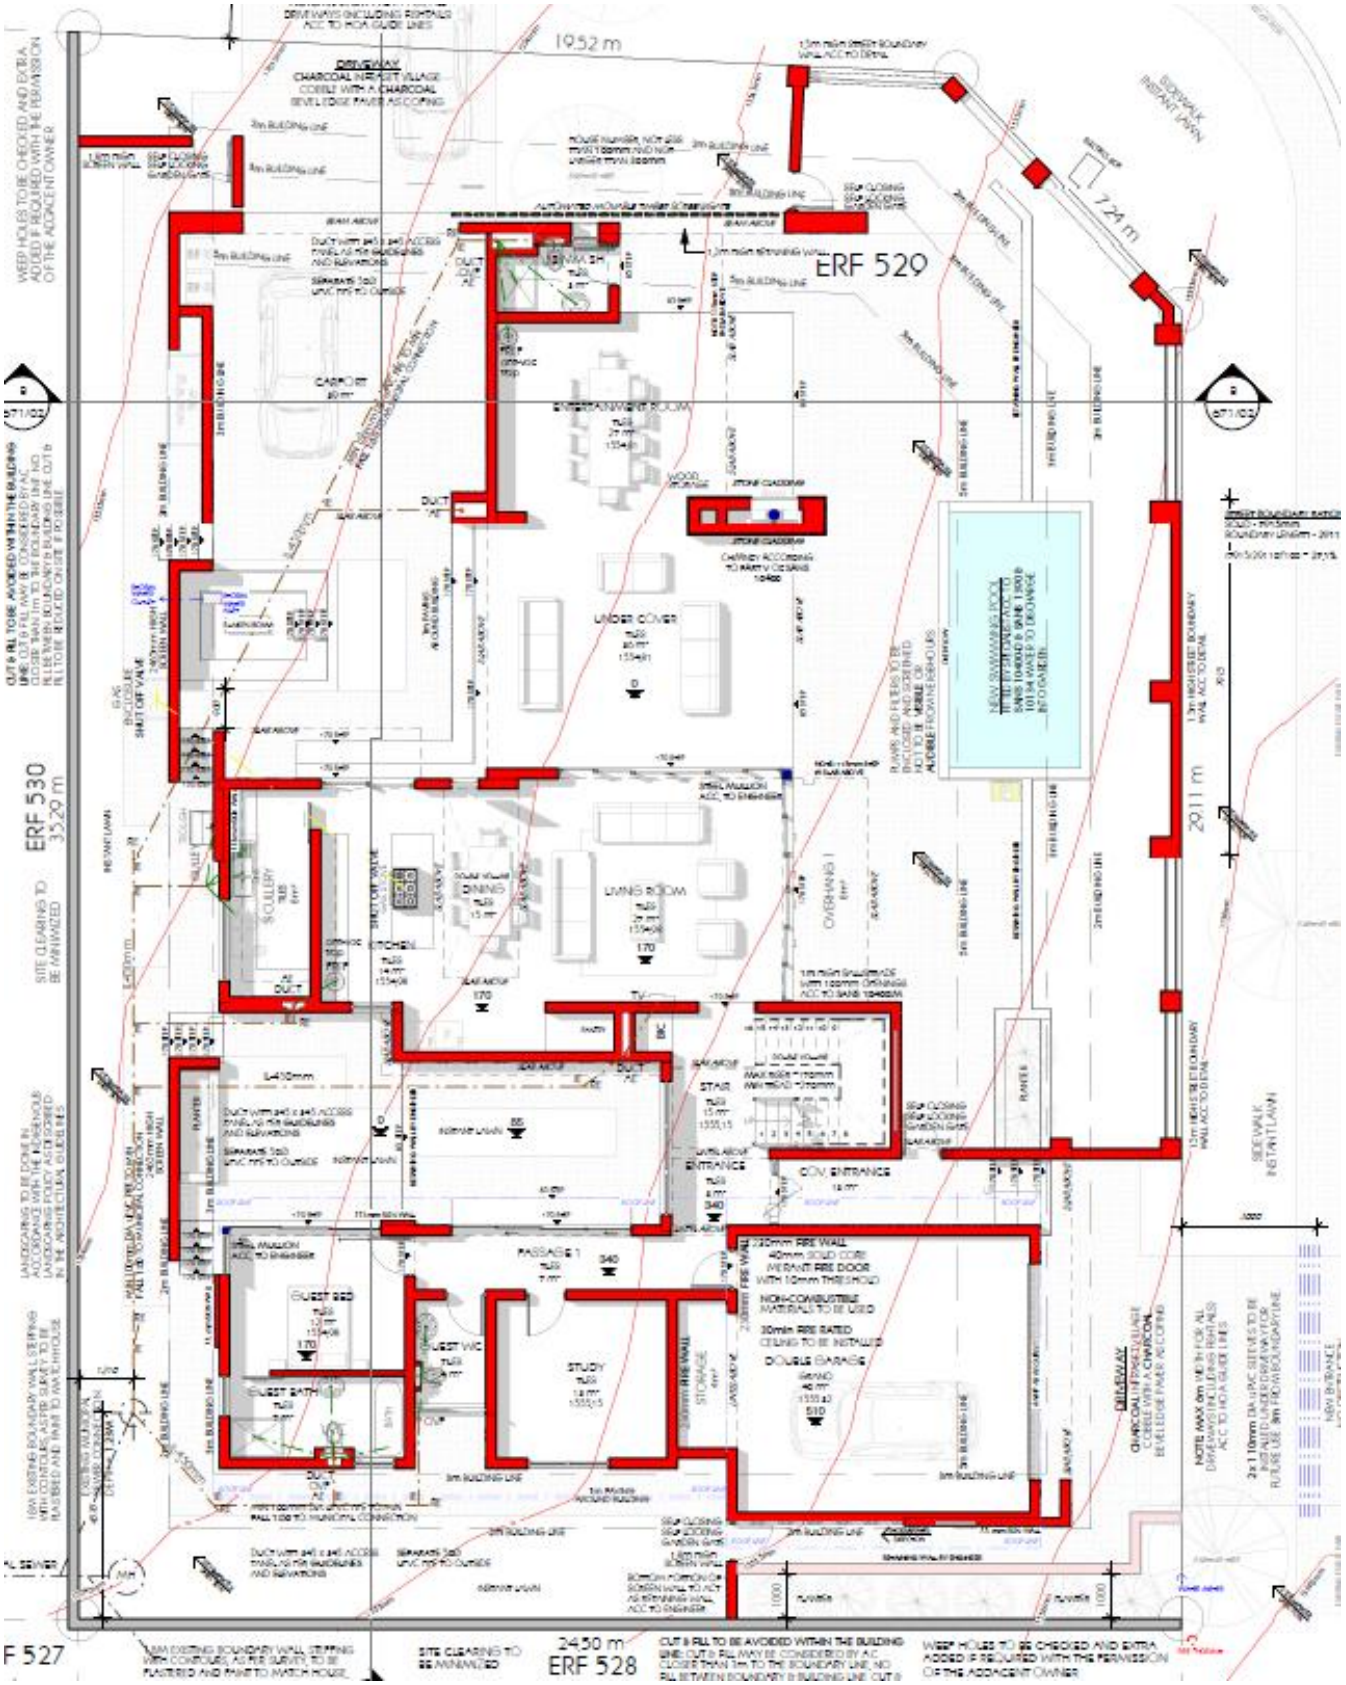

19.52 m
ERF 529
7.24 m
ERF 530
35.29 m
29.11 m
ERF 527
24.50 m
ERF 528
CARPORT
ENTERTAINMENT ROOM
UNDER COVER
LIVING ROOM
DINING
KITCHEN
SCULLERY
OVERHANG 1
STAIR
COV. ENTRANCE
ENTRANCE
PASSAGE 1
GUEST BED
GUEST BATH
GUEST WC
STUDY
STORAGE
DOUBLE GARAGE
DRIVEWAY
CHARCOAL INFRASCIT VILLAGE
COBBLE WITH A CHARCOAL
BEVEL EDGE PAVER AS COPING
SIDEWALK
INSTANT LAWN
NEW BUILDING LINE
SITE CLEARING TO BE MINIMIZED
CUT & FILL TO BE AVOIDED WITHIN THE BUILDING LINE
WEEP HOLES TO BE CHECKED AND EXTRA ADDED IF REQUIRED WITH THE PERMISSION OF THE ADJACENT OWNER